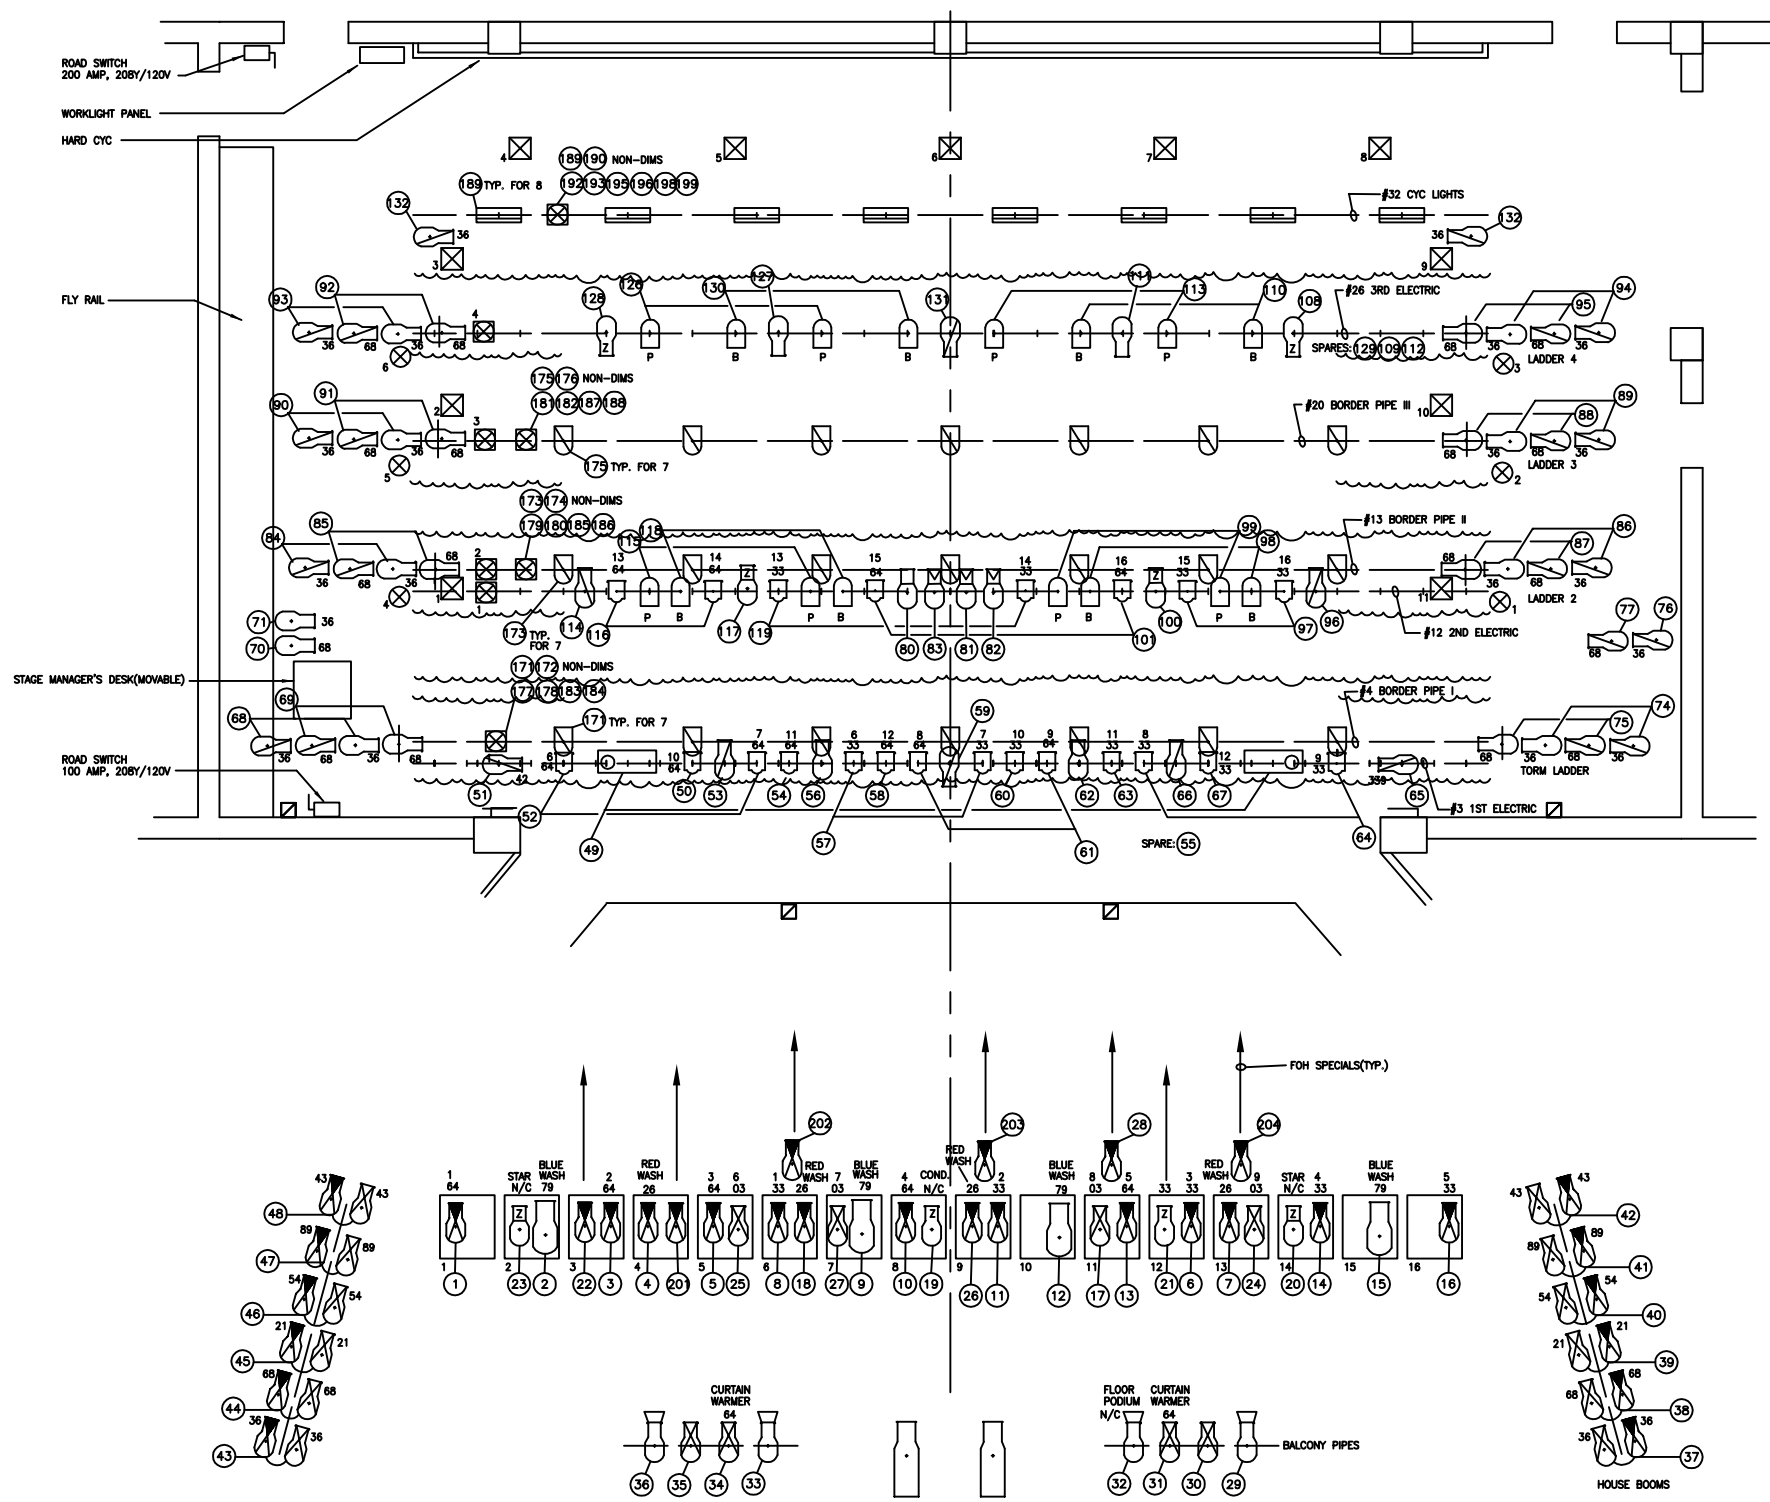

Set	Description	Distance From Proscenium	Size
A	Fire Curtain	0'3"	
1	Valance	1'0"	44'0" x 8'0"
2	Front Curtain	1'9"	2/26'0" x 23'6"
3	1st Electric	2'6"	
4	Border Light #1	3'6"	
5	Spare	4'6"	
6	1st Leg Curtain	5'6"	2/16'0" x 23'6"
7	Gold Curtain	6'6"	2/26'0 x 23'6"
8	Spare	7'0"	
9	Border Curtain 1	8'0"	50'0 x 23'6"
10	Movie Screen	8'8"	
11	2nd Leg Curtain	9'6"	2/16'0" x 23'6"
12	2nd Electric	10'6"	
13	Border Light #2	11'6"	
14	Shell 2	12'6"	
15	Black Traveler 1	13'3"	2/26'0 x 23'6"
16	White Scrim	14'0"	50'0 x 23'6"
17	Border Curtain 2	14'9"	50'0" x 7'0"
18	3rd Leg Curtain	15'6"	2/16'0 x 23'6"
19	Spare(shell rear)	16'6"	
20	Border Light #3	17'6"	
21	Spare	18'6"	
22	Spare	19'0"	
23	Shell 3	19'6"	
24	Border Curtain 3	20'6"	50'0 x 7'0"
25	4th Leg Curtain	21'6"	2/16'0" x 23'6"
26	3rd Electric	22'6"	
27	Spare(shell rear)	23'6"	
28	Spare	24'6"	
29	Black Traveler 2	25'3"	2/26'0" x 23'6"
30	Border Curtain 4	26'0"	
31	Spare	27'0"	
32	Cyc Border Light	28'0"	

OUTLET	DIMMER/CIRCUIT
FLOOR BOX 1 –	138 139 140
FLOOR BOX 2 –	141 142 143
FLOOR BOX 3&4 –	144 145 146
FLOOR BOX 5 –	147 148 149
FLOOR BOX 6 –	150 151 152
FLOOR BOX 7 –	153 154 155
FLOOR BOX 8&9 –	156 157 158
FLOOR BOX 10 –	159 160 161
FLOOR BOX 11 –	162 163 164
S.L. PIT BOX –	165 166 167
S.R. PIT BOX –	168 169 170
S.R. PROC. BOX –	132 133 134
S.L. PROC. BOX –	135 136 137
DROP CABLE 1 –	96 97 98 99 100 101
DROP CABLE 2 –	102 103 104 105 106 107
DROP CABLE 3 –	108 109 110 111 112 113
DROP CABLE 4 –	114 115 116 117 118 119
DROP CABLE 5 –	120 121 122 123 124 125
DROP CABLE 6 –	126 127 128 129 130 131
DROP BOX 1 –	80 81 82 83
DROP BOX 2 –	84 85 86 87
DROP BOX 3 –	88 89 90 91
DROP BOX 4 –	92 93 94 95

KEY:

- 5 — FOCUS OR GOBO
- 33 — COLOR (ROSCOLUX)
- 8 — GOBO
- 8 — INSTRUMENT NO. (IF USED)
- 23 — DIMMER/CIRCUIT

LEGEND:

- 8X9 LEKO
- 10 DEG. LEKO
- 15 DEG. LEKO
- 19 DEG. LEKO
- 6X12(30/26deg)LEKO
- 6X9 (40/36deg)LEKO
- 4-1/2X6-1/2 (50deg)LEKO
- ZOOM LEKO
- 6" FRESNEL
- 8" FRESNEL
- PAR 64 CAN
- LED WASH FIXTURE (RGBW)
- LED CYC FIXTURE (RGBA)
- TECHNOBEAM
- FOLLOW SPOT – LYCIAN SUPERSTAR 1.2KW

- FLOOR BOX – 3 CIR.
- WALL BOX – 3 CIR.
- DROP BOX – 4 CIR. OR AS NOTED
- DROP CABLE – 6 CIR.

REVISED: 9-07-17
REVISED: 5-14-10
REVISED: 3-15-09
REVISED: 2-15-06
REVISED: 1-12-05
REVISED: 10-26-04
REVISED: 9-17-03
REVISED: 7-11-03
REVISED: 7-17-00
REVISED: 8-23-99
REVISED: 6-30-99

MOUNT ST. JOSEPH UNIVERSITY

HOUSE LIGHTING PLOT

SCALE	DATE:	DESIGNER:	
1/4"=1'-0"	8-29-97	BARRY LIENHART	L-1